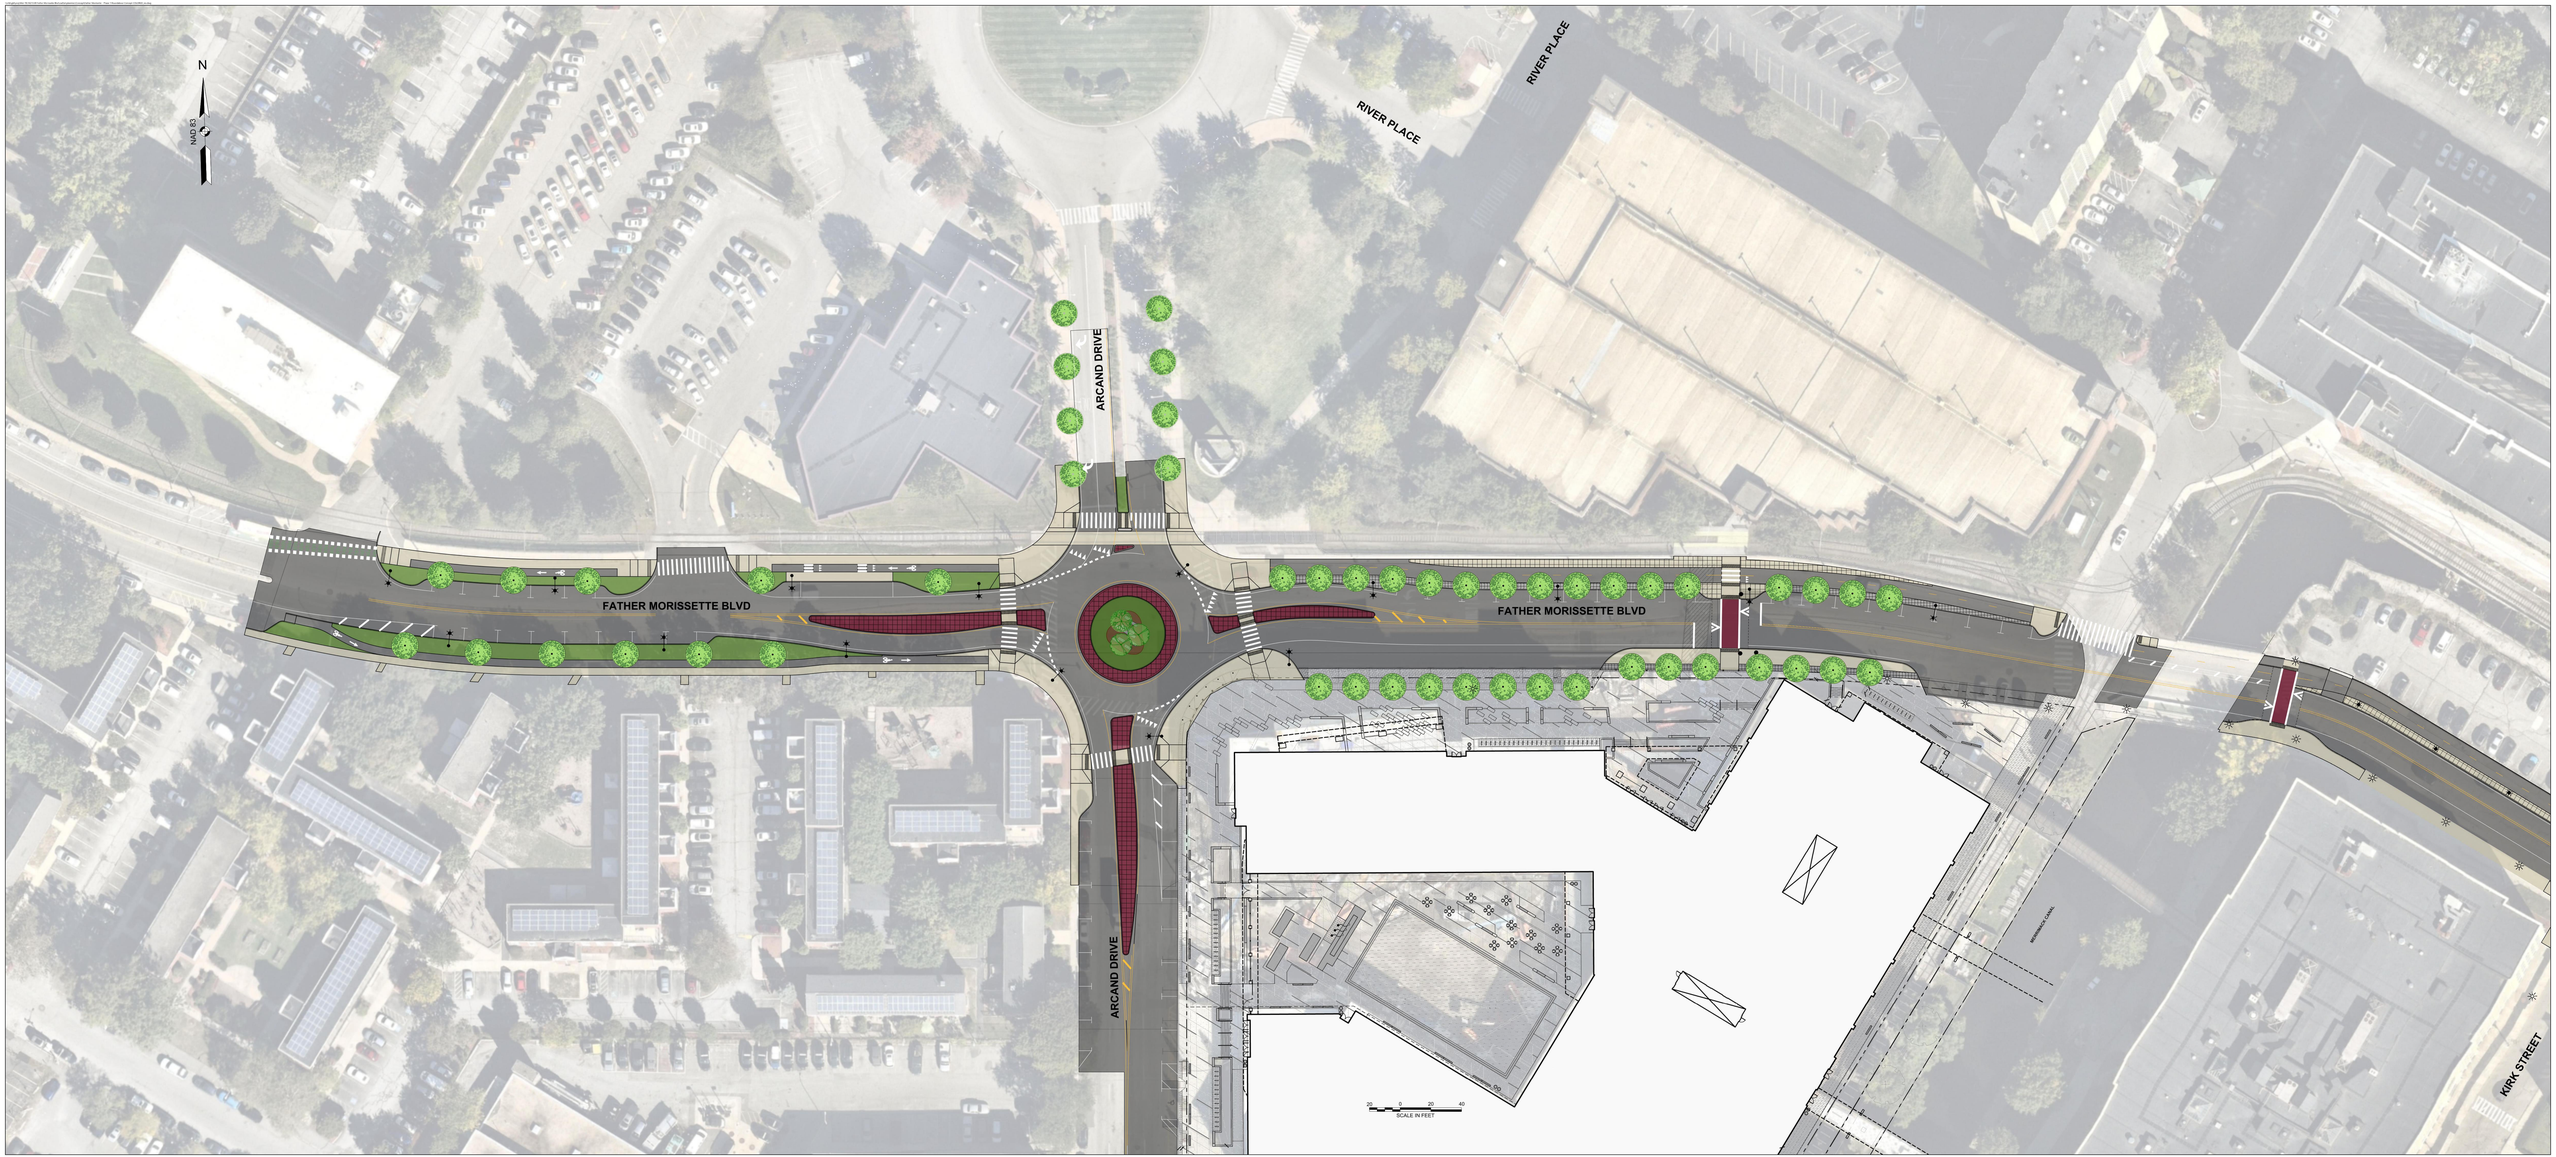

FATHER MORISSETTE BOULEVARD & FRENCH STREET - PHASE 1 - ARCAND ROUNDABOUT

LOWELL, MA

Source:
Prepared for:
Date:

FATHER MORISSETTE BOULEVARD & FRENCH STREET - PHASE 1

JOHN STREET RAISED INTERSECTION

LOWELL, MA

Source:
Prepared for:
Date:

vhb